1683

MAP 18

LAND COURT

STATE of HAWAII

LAND COURT APPLICATION 1683

SUBDIVISION OF LOT 17 AS SHOWN ON MAP 7
INTO LOTS 188 TO 420, INCLUSIVE
DESIGNATION OF EASEMENTS 22 TO 121, INCLUSIVE
AND DESIGNATION OF BUILDING SETBACK LINE (50 FT. WIDE)
AFFECTING LOTS 129, 130, 131, 133, 134, 142, 164, 165, 167 TO 185,
INCLUSIVE, 207 AND 241

at Kalualkoi and Ilioli, Molokai, Hawaii

NAKAI TEN EYCK
"Life Part Street Building"
Honolulu, Hawaii 96813
August 11, 1981

BELT COLLINS & ASSOCIATES
A Division of Lyon Associates, Inc.
Robert W. Lancaster
Registered Professional Surveyor
Registered Land Court Surveyor
Registered Land Court Surveyor
Certificate Number 183

Owner: KALUA KOI CORPORATION
Owner's Certificate of Title: 180,877

AUTHORIZED AND APPROVED BY ORDER OF THE
JUDGE OF THE LAND COURT DATED NOVEMBER 10, 1981
BY ORDER OF THE COURT

Kenneth S. Sumida
REGISTRAR OF THE LAND COURT

Easement 48 affecting Lot 171 as shown hereon has been added by Order of the Judge of the Land Court dated November 13, 1981.
Honolulu, Hawaii
November 13, 1981
Robert Parker
State Land Surveyor

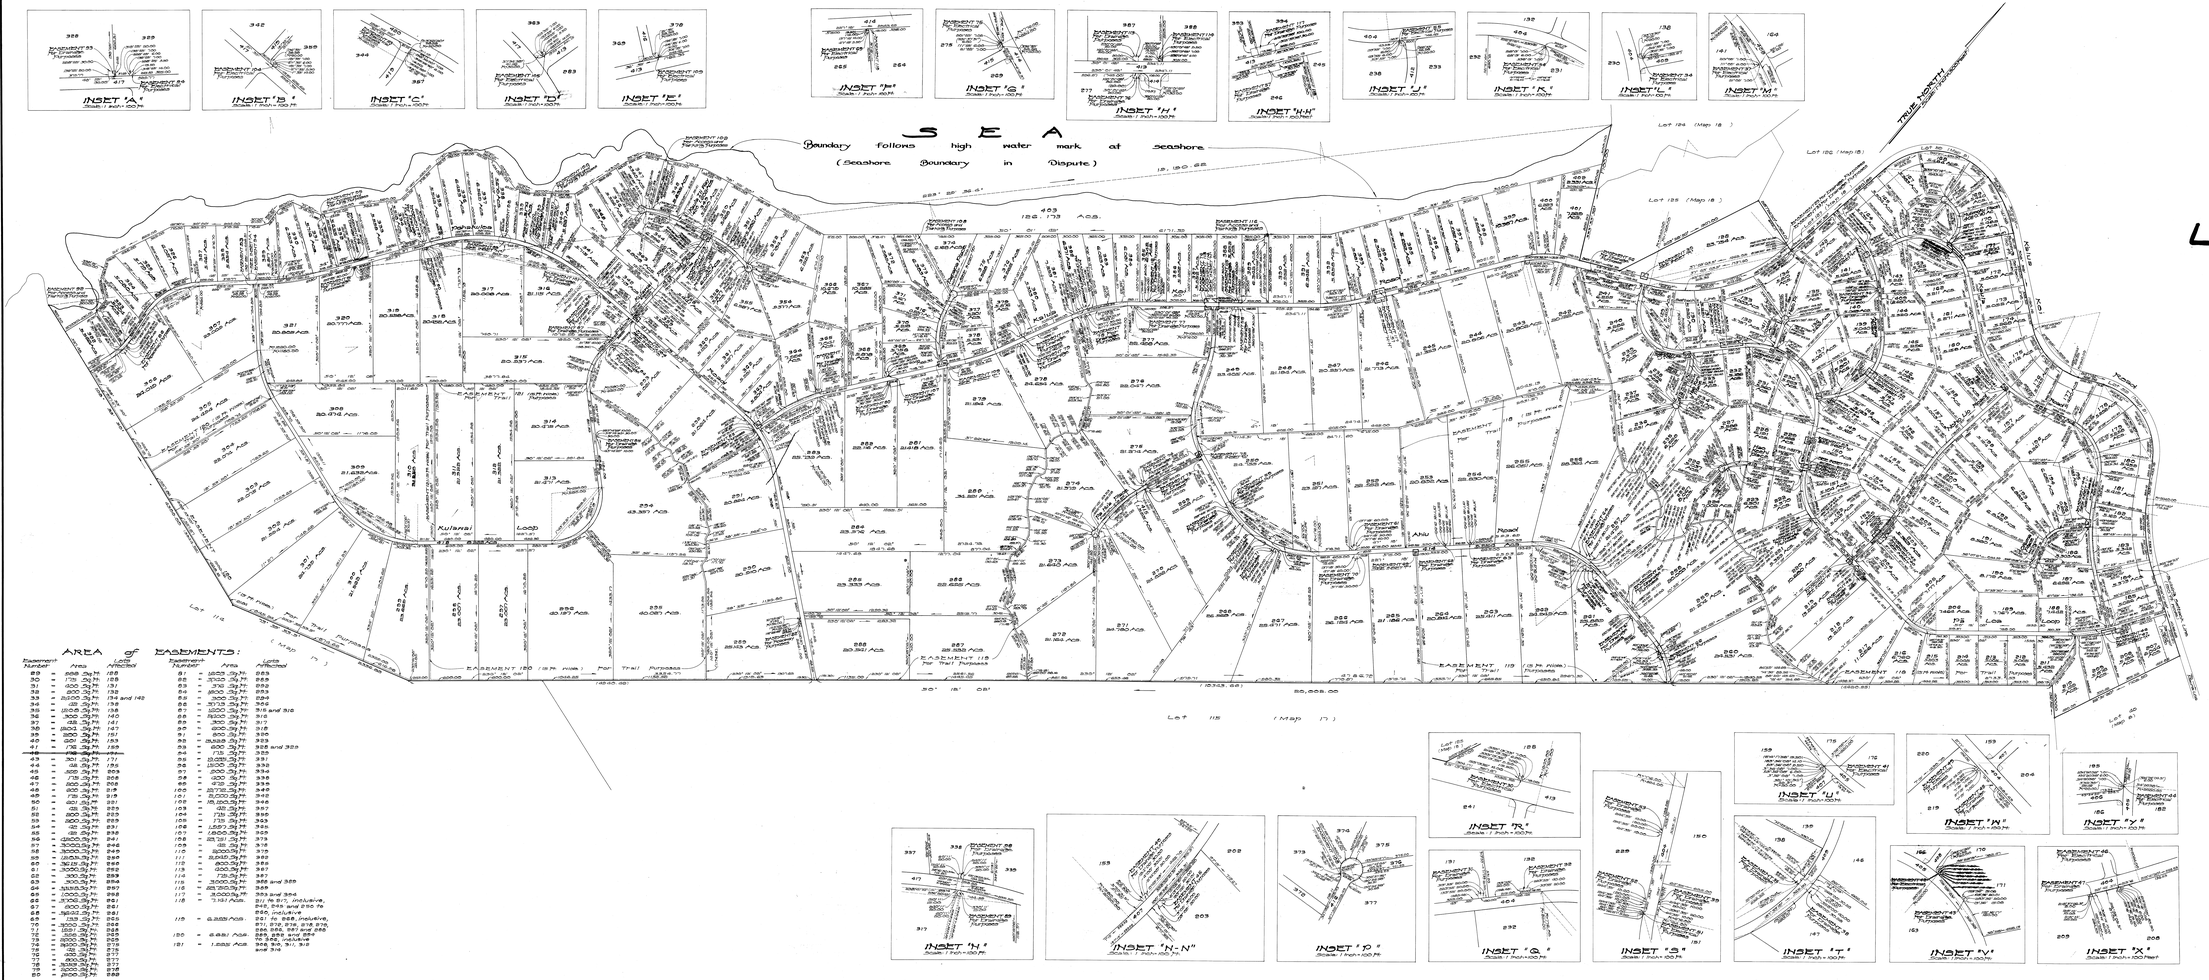

AREA of EASEMENTS:

Easement Number	Area	Lots Affected
